12/18/2025 11:56 AM

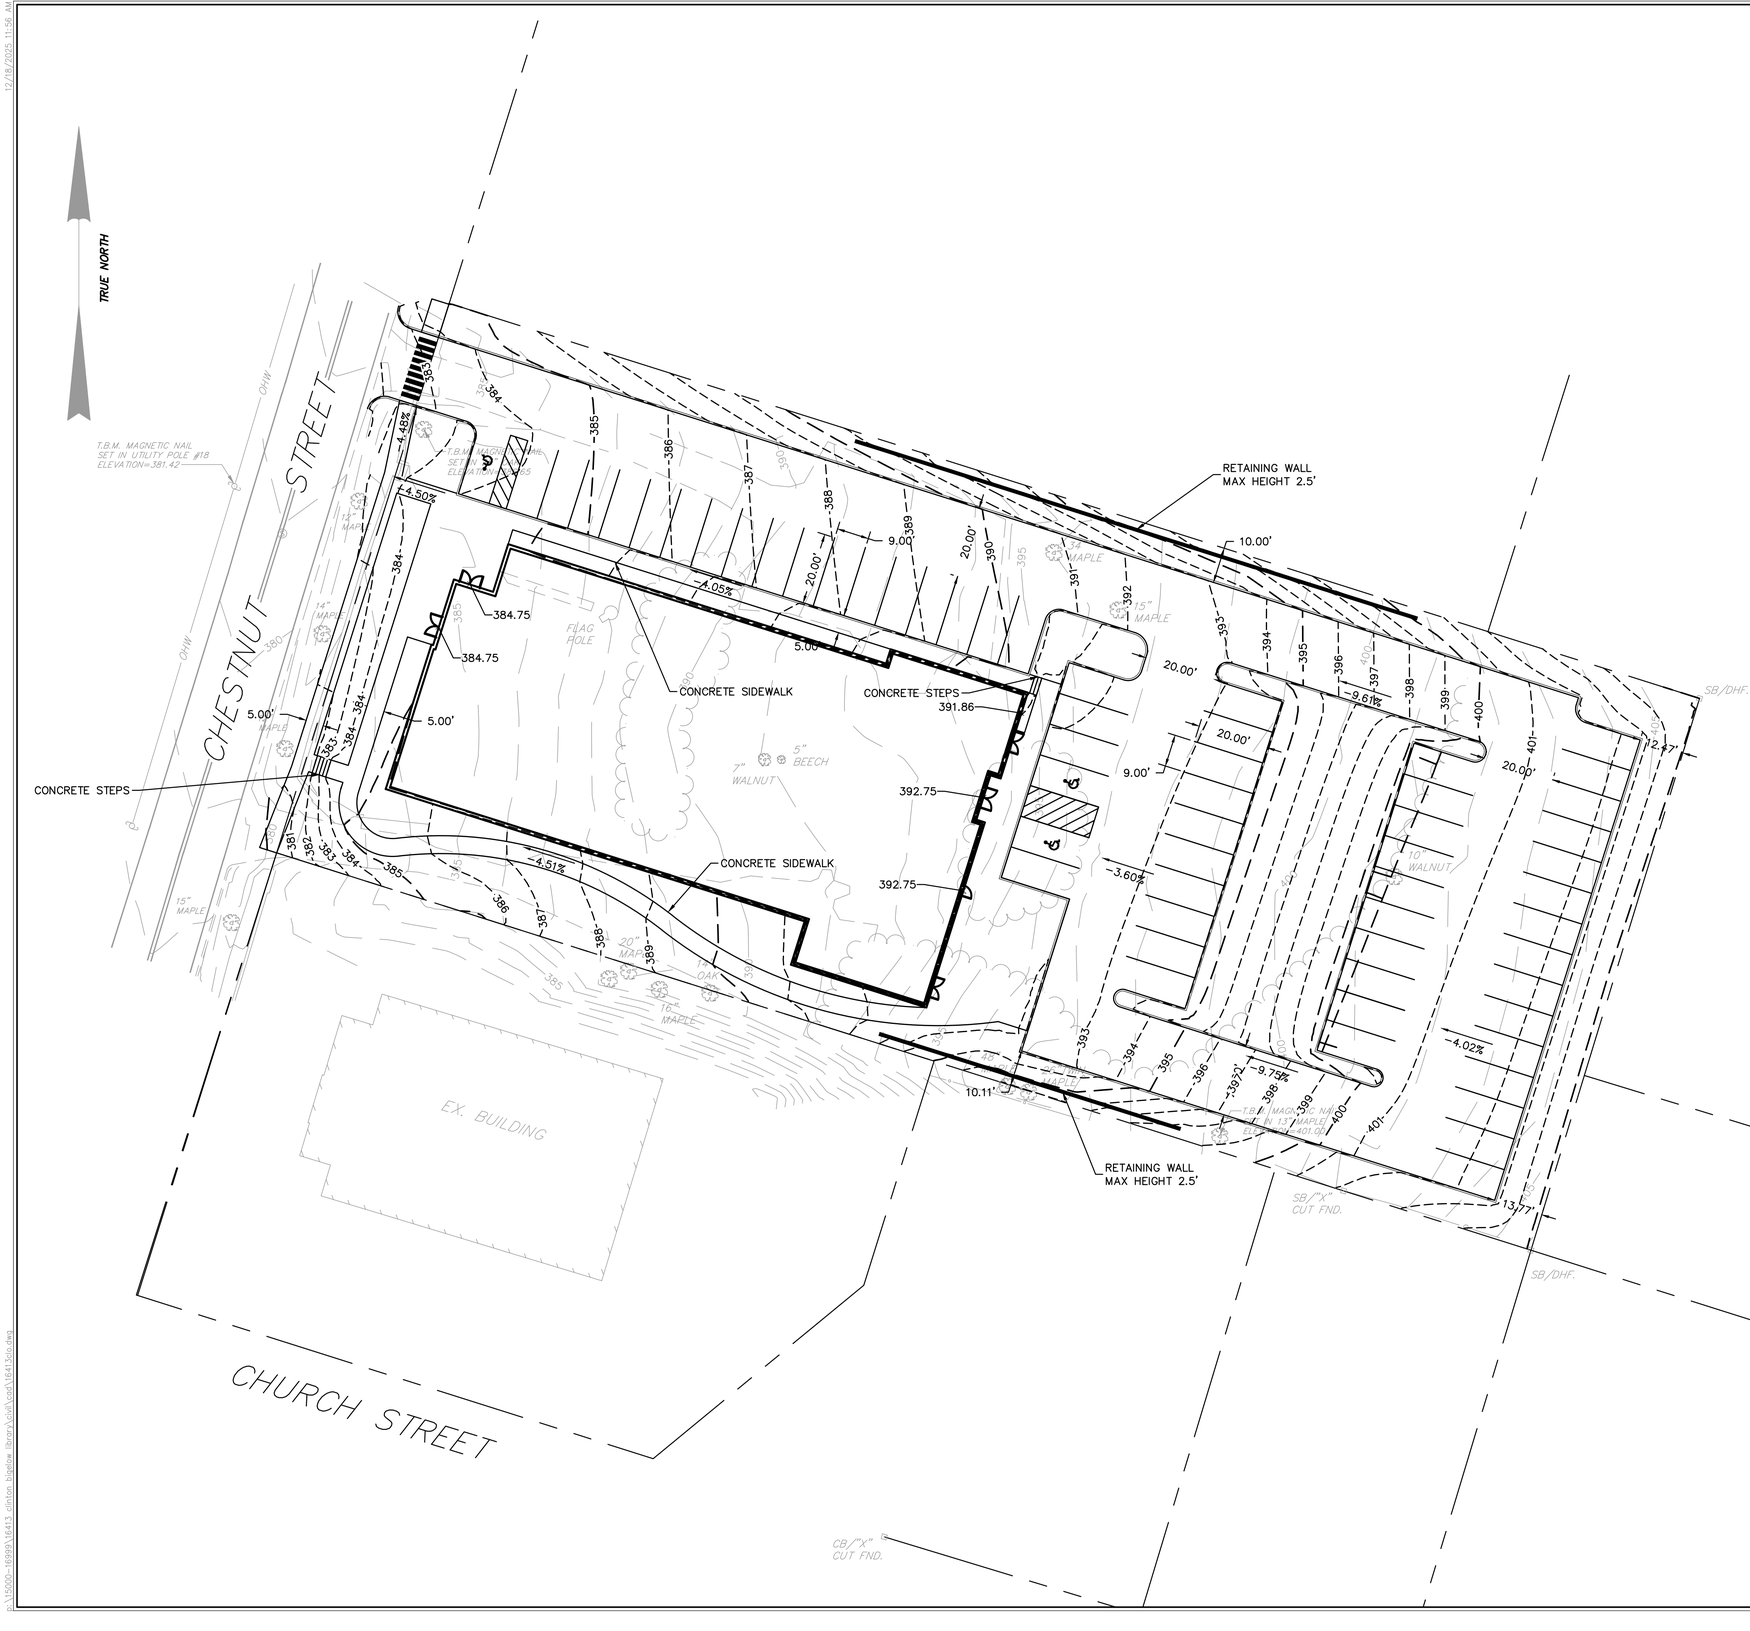

SCALE:
1" = 20'
20 10 0 20 40

NOT FOR CONSTRUCTION

Nitsch Engineering
www.nitscheng.com
2 Center Plaza, Suite 430
Boston, MA 02108
T: (617) 338-0063
F: (617) 338-6472

- Civil Engineering
- Land Surveying
- Transportation Engineering
- Structural Engineering
- Green Infrastructure
- Planning
- GIS

TOWN OF CLINTON PUBLIC LIBRARY

SITE LAYOUT PLAN

239 CHESTNUT STREET, CLINTON, MA

PREPARED FOR:

JOHNSON ROBERTS ASSOCIATES INC.

24 DANE STREET, SOMERVILLE, MA 02143-3228

COMMONWEALTH OF MASSACHUSETTS
CHELSEA P. CHRISTENSON
CIVIL
No. 46260
REGISTERED PROFESSIONAL ENGINEER

12/18/2025

REV.	COMMENTS	DATE
	REVISIONS	

NITSCH PROJECT #	16343
FILE:	16413CLO
SCALE:	AS SHOWN
DATE:	12/18/2025
PROJECT MANAGER:	CRC
SURVEYOR:	DAVID E. ROSS ASSOCIATES, INC.
DRAFTED BY:	JRD
CHECKED BY:	CRC

C-1.0

P:\15000-16999\16413_clinton_bigelow_library\Civil\cad\16413clo.dwg